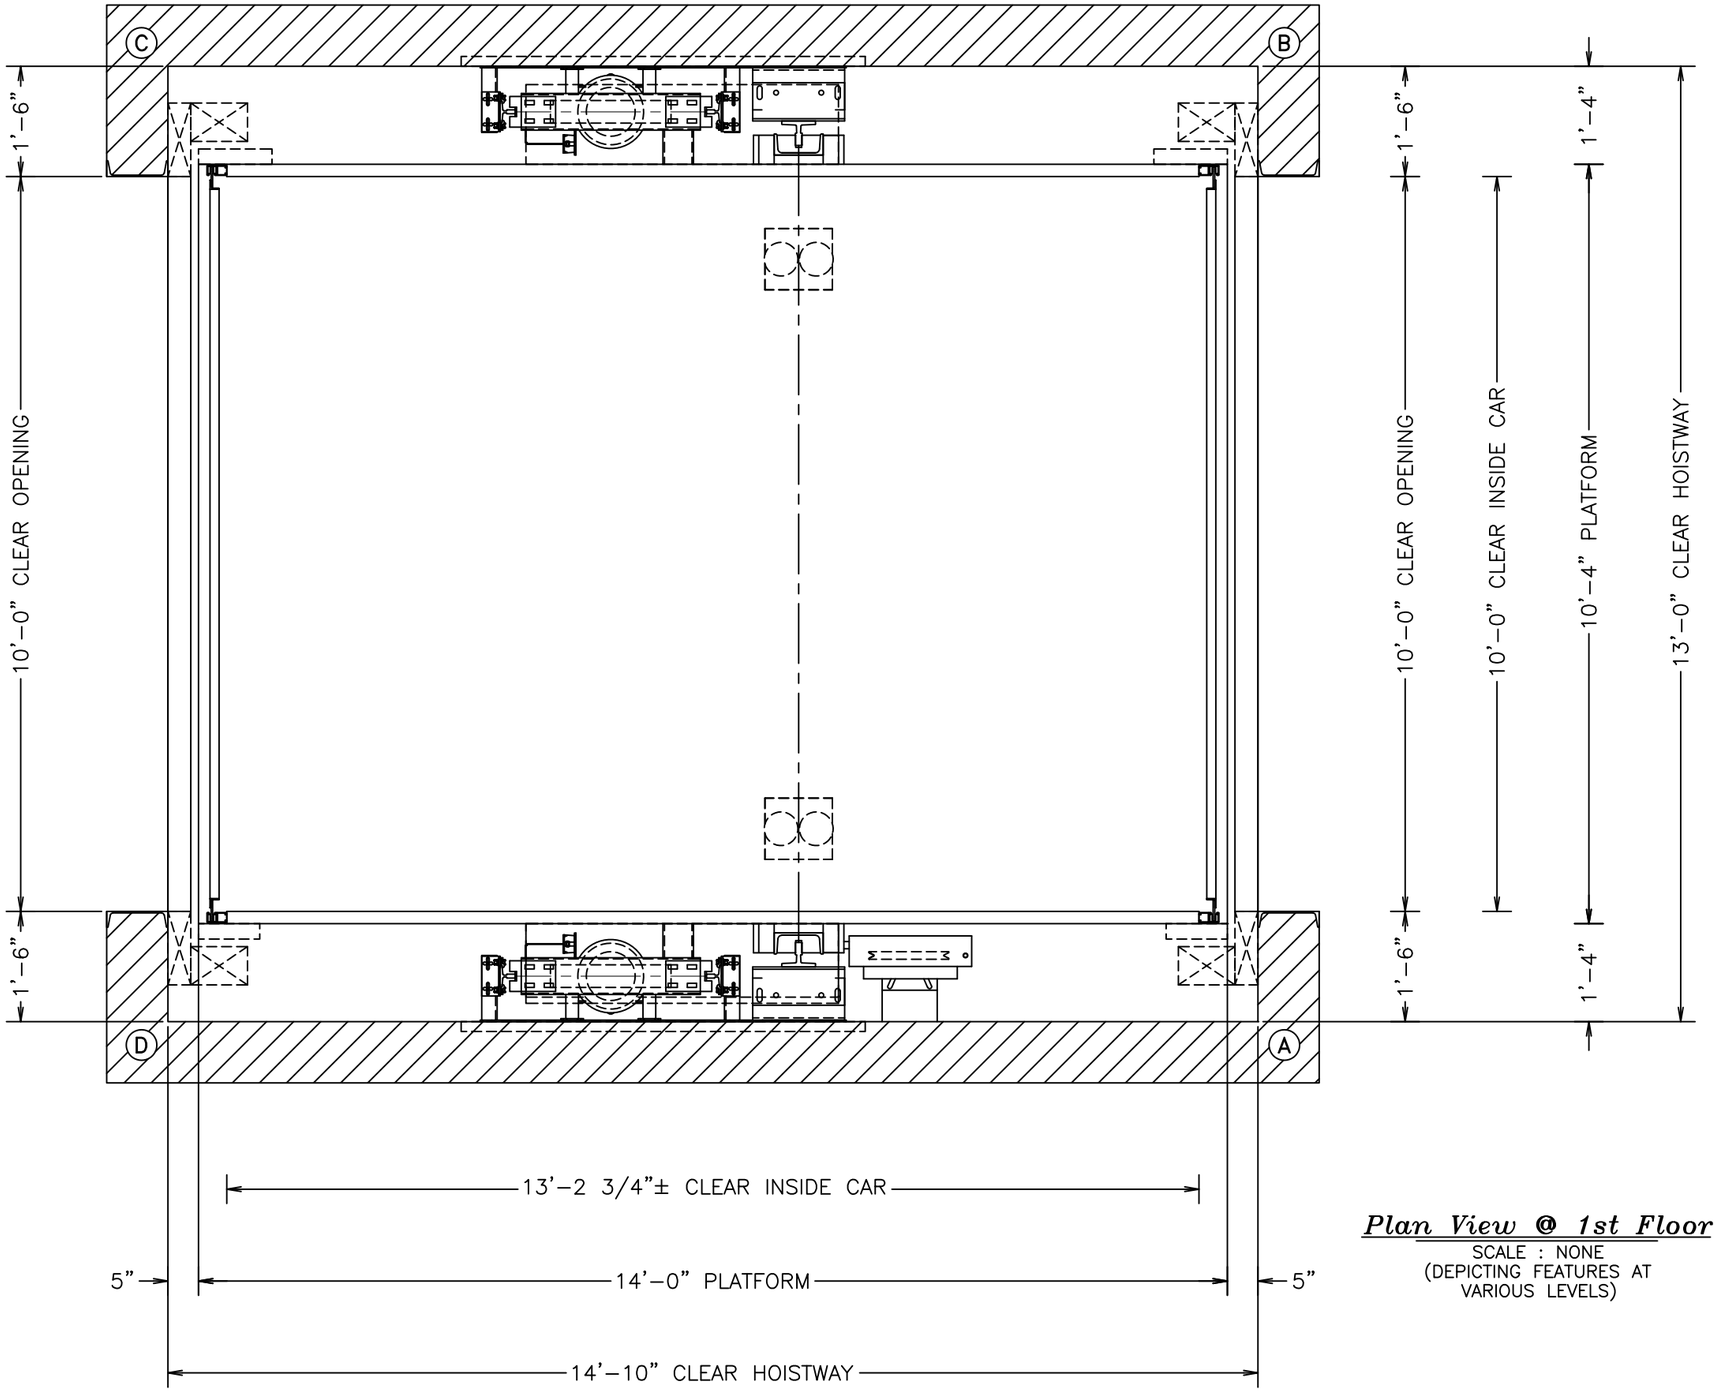

Plan View @ 1st Floor

SCALE : NONE
(DEPICTING FEATURES AT VARIOUS LEVELS)

DATE	BY	CHKD	DESCRIPTION
06-10-21	ewd		ORIGINAL

PROJECT

10,000# CLASS "A"
FREIGHT ELEVATOR
DUAL ROPED HYDRO

CONTRACT No. PRELIM

SHEET No. 1 OF 1