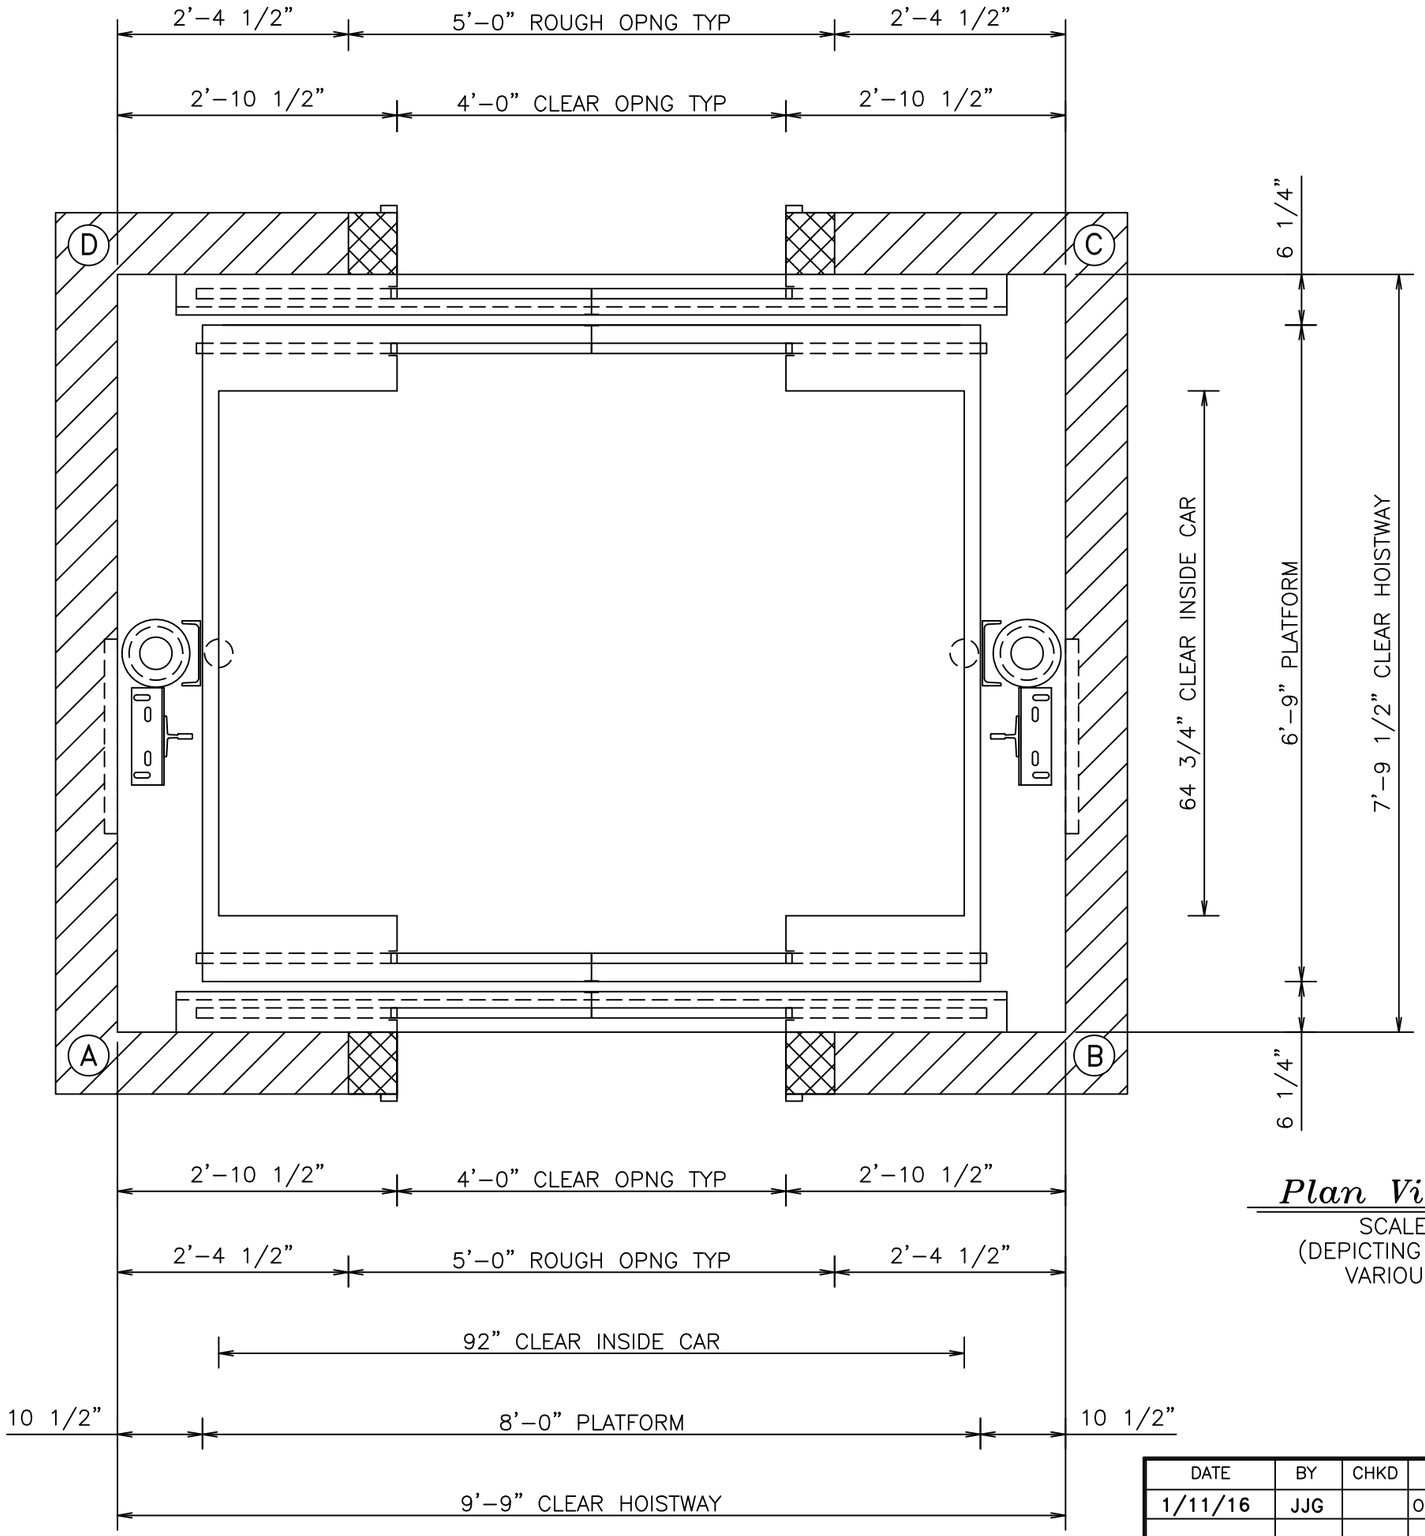

Plan View @ 1st

SCALE : NONE
(DEPICTING FEATURES AT VARIOUS LEVELS)

CANTON ELEVATOR INCORPORATED

4000# CAPACITY
FRONT & REAR
CENTER OPENING
DUAL HOLELESS
SINGLE STAGE

DATE	BY	CHKD	DESCRIPTION
1/11/16	JJG		ORIGINAL

CONTRACT No. PRELIM

SHEET No. 1 OF 1